DO NOT SCALE

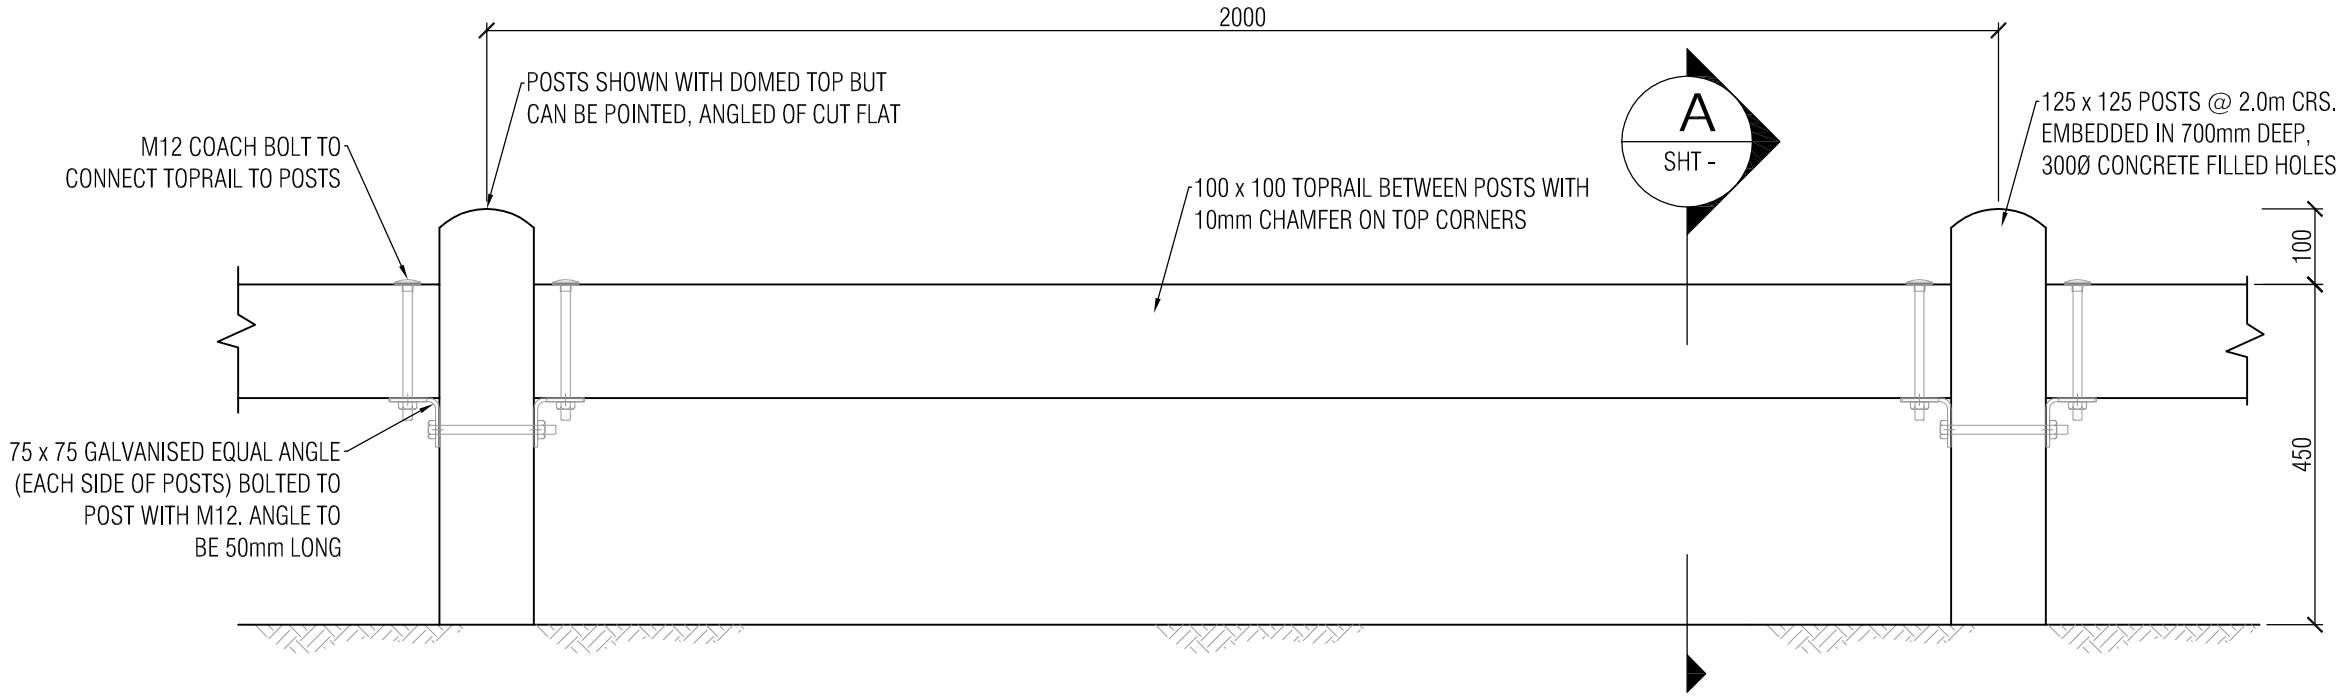

01 POST AND TOPRAIL BARRIER - CONTINUOUS TOPRAIL

SHT - 1:10

DO NOT SCALE

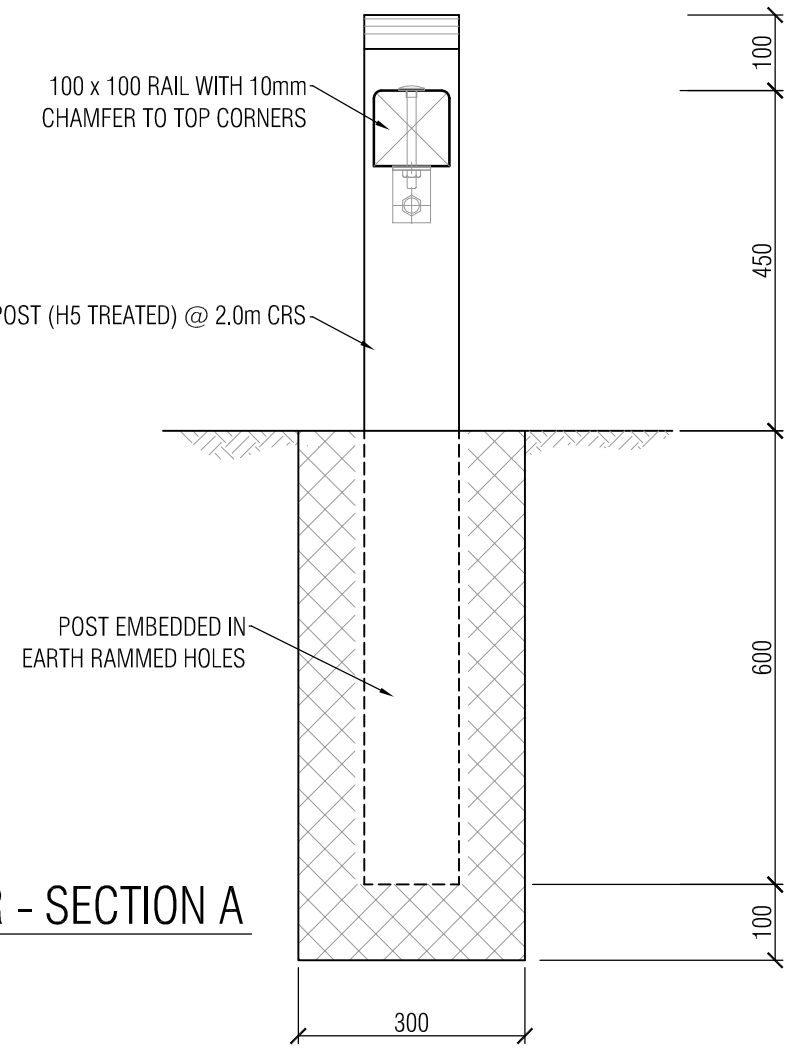

A POST AND TOPRAIL BARRIER - SECTION A

SHT - 1:10

Frame Group Limited
PO BOX 147211, PONSONBY, AUCKLAND 1144
LEVEL 2, 16 COLLEGE HILL, AUCKLAND, NZ
PHONE: 09 638 7221 FAX: 09 376 0513

© Frame Group Limited - No unauthorised copying

PREPARED FOR: Auckland Regional Council

PROJECT: AUCKLAND REGIONAL COUNCIL
MAIN BEACH CAR PARK, KAREKARE

TITLE: BARRIER DETAILS - OPTION TWO

SCALE: AS SHOWN	DATE: NOVEMBER 2007
DRAWN: JC	FGL JOB: 07/070
APPROVED:	DRAWING: 03 REV: A