DO NOT SCALE

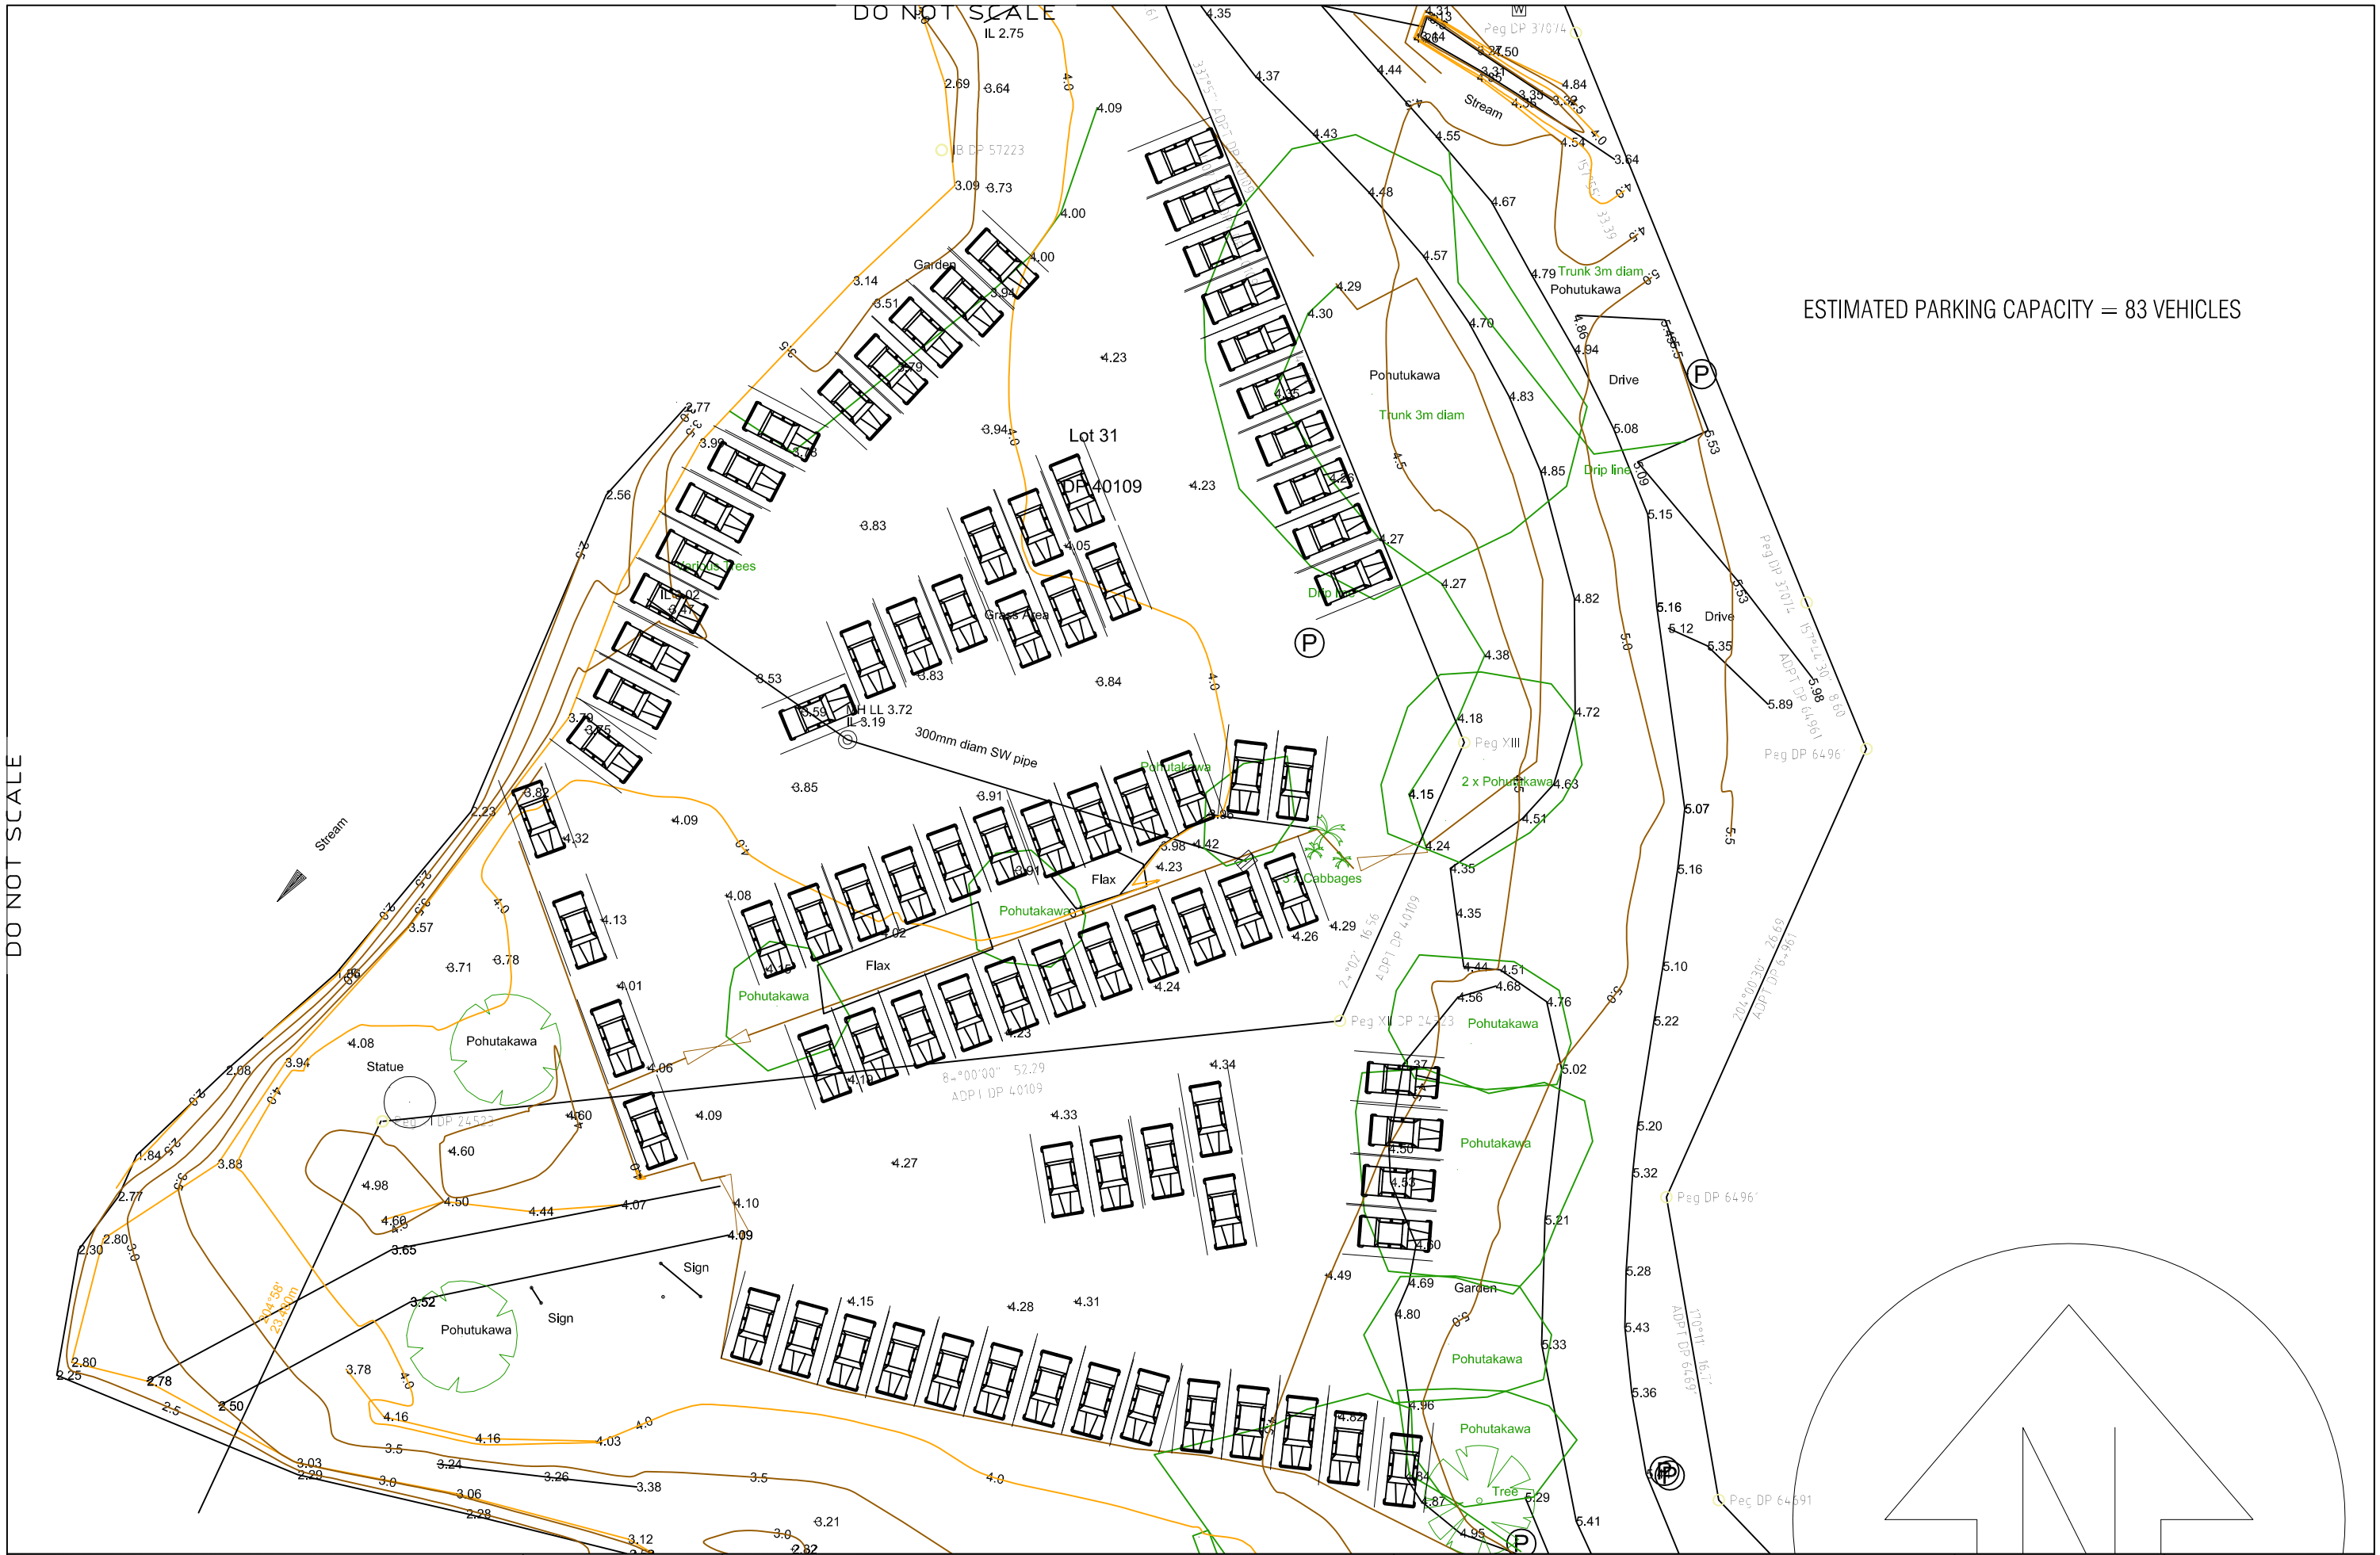

DO NOT SCALE

Frame Group Limited

PO BOX 147211, PONSONBY, AUCKLAND 1144
LEVEL 2, 16 COLLEGE HILL, AUCKLAND, NZ
PHONE: 09 638 7221 FAX: 09 376 0513

© Frame Group Limited - No unauthorised copying

PREPARED FOR: Auckland Regional Council

PROJECT: AUCKLAND REGIONAL COUNCIL
KAREKARE BEACH CAR PARK ASSESSMENT

TITLE: CAR PARK LAYOUT BEFORE TOILET INSTALLATION

SCALE		DATE	AUGUST 2007
DRAWN	DK	FGL JOB	07/070
APPROVED		DRAWING	01
		REV	